W-109A 30826-1

C.W.O.14011

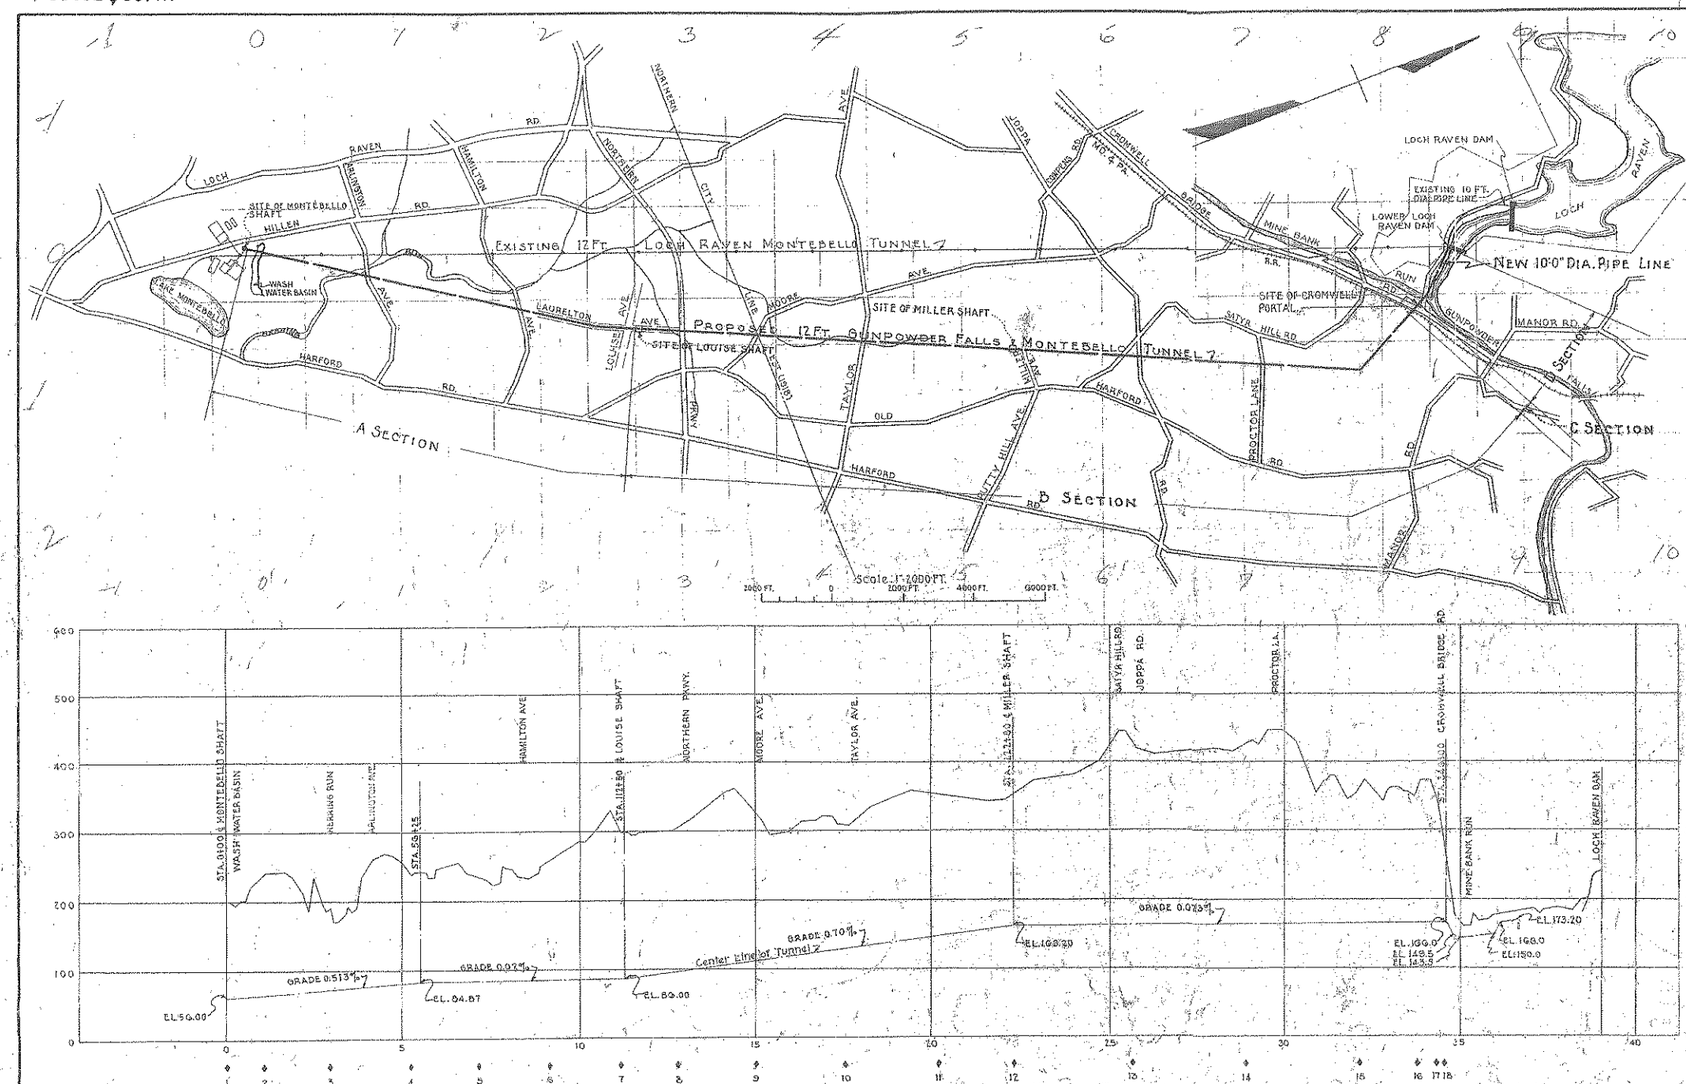

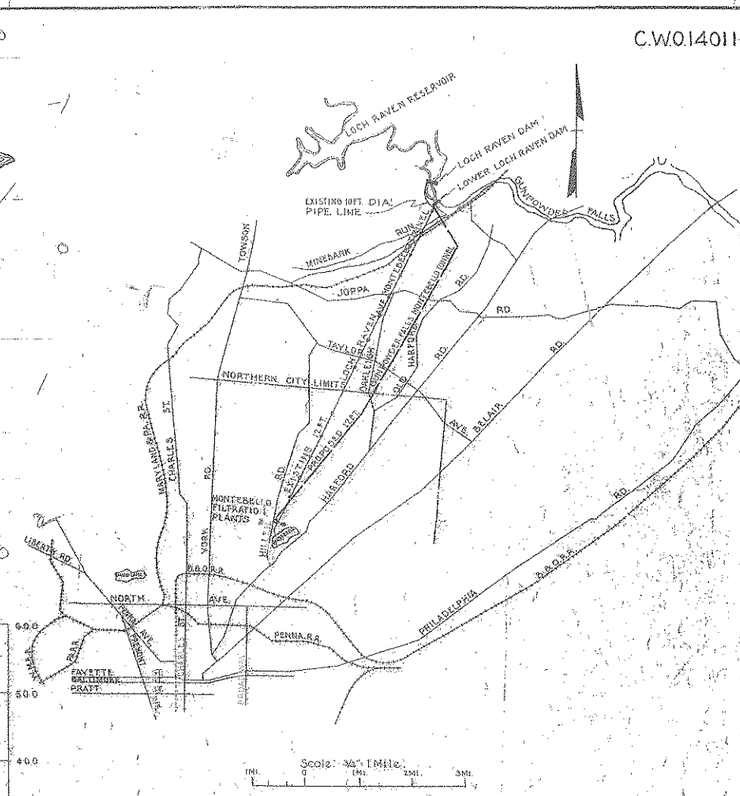

Note:-

Section Numerals Used On These Drawings Are In Fractional Form. The Numerator Of The Fraction Is The Number Of The Section And The Denominator Is The Number Of The Sheet On Which The Section Occurs Or Is Shown.

Borings shown thus ♦

These drawings have been revised (In Red) in accordance with actual construction. April 30, 1947

CITY OF BALTIMORE
DEPARTMENT OF PUBLIC WORKS
BUREAU OF WATER SUPPLY
ENGINEERING DIVISION

LOCATION PLAN OF NEW
GUNPOWDER FALLS - MONTEBELLO TUNNEL

Sheets in set: 41
Scale: As Shown

Sheet No. 1
Date: Dec. 1, 1936

14429-A

BUREAU OF PLANS & SURVEYS
DRAFTING DIVISION
DRAWN BY W. Sabura, Jr.
TRACED BY W. Sabura, Jr.
CHECKED BY F. J. Hablik
EXAMINED BY E. S. Haug
CHIEF, DRAFTING DIVISION

John H. Gregory — H. J. Requardt — Abel Wolman — CONSULTING ENGINEERS — SIGNING ENGINEER — APPROVED — CHIEF ENGINEER — DISTRIBUTION ENGR. — WATER ENGINEER

W-109A 30826-1