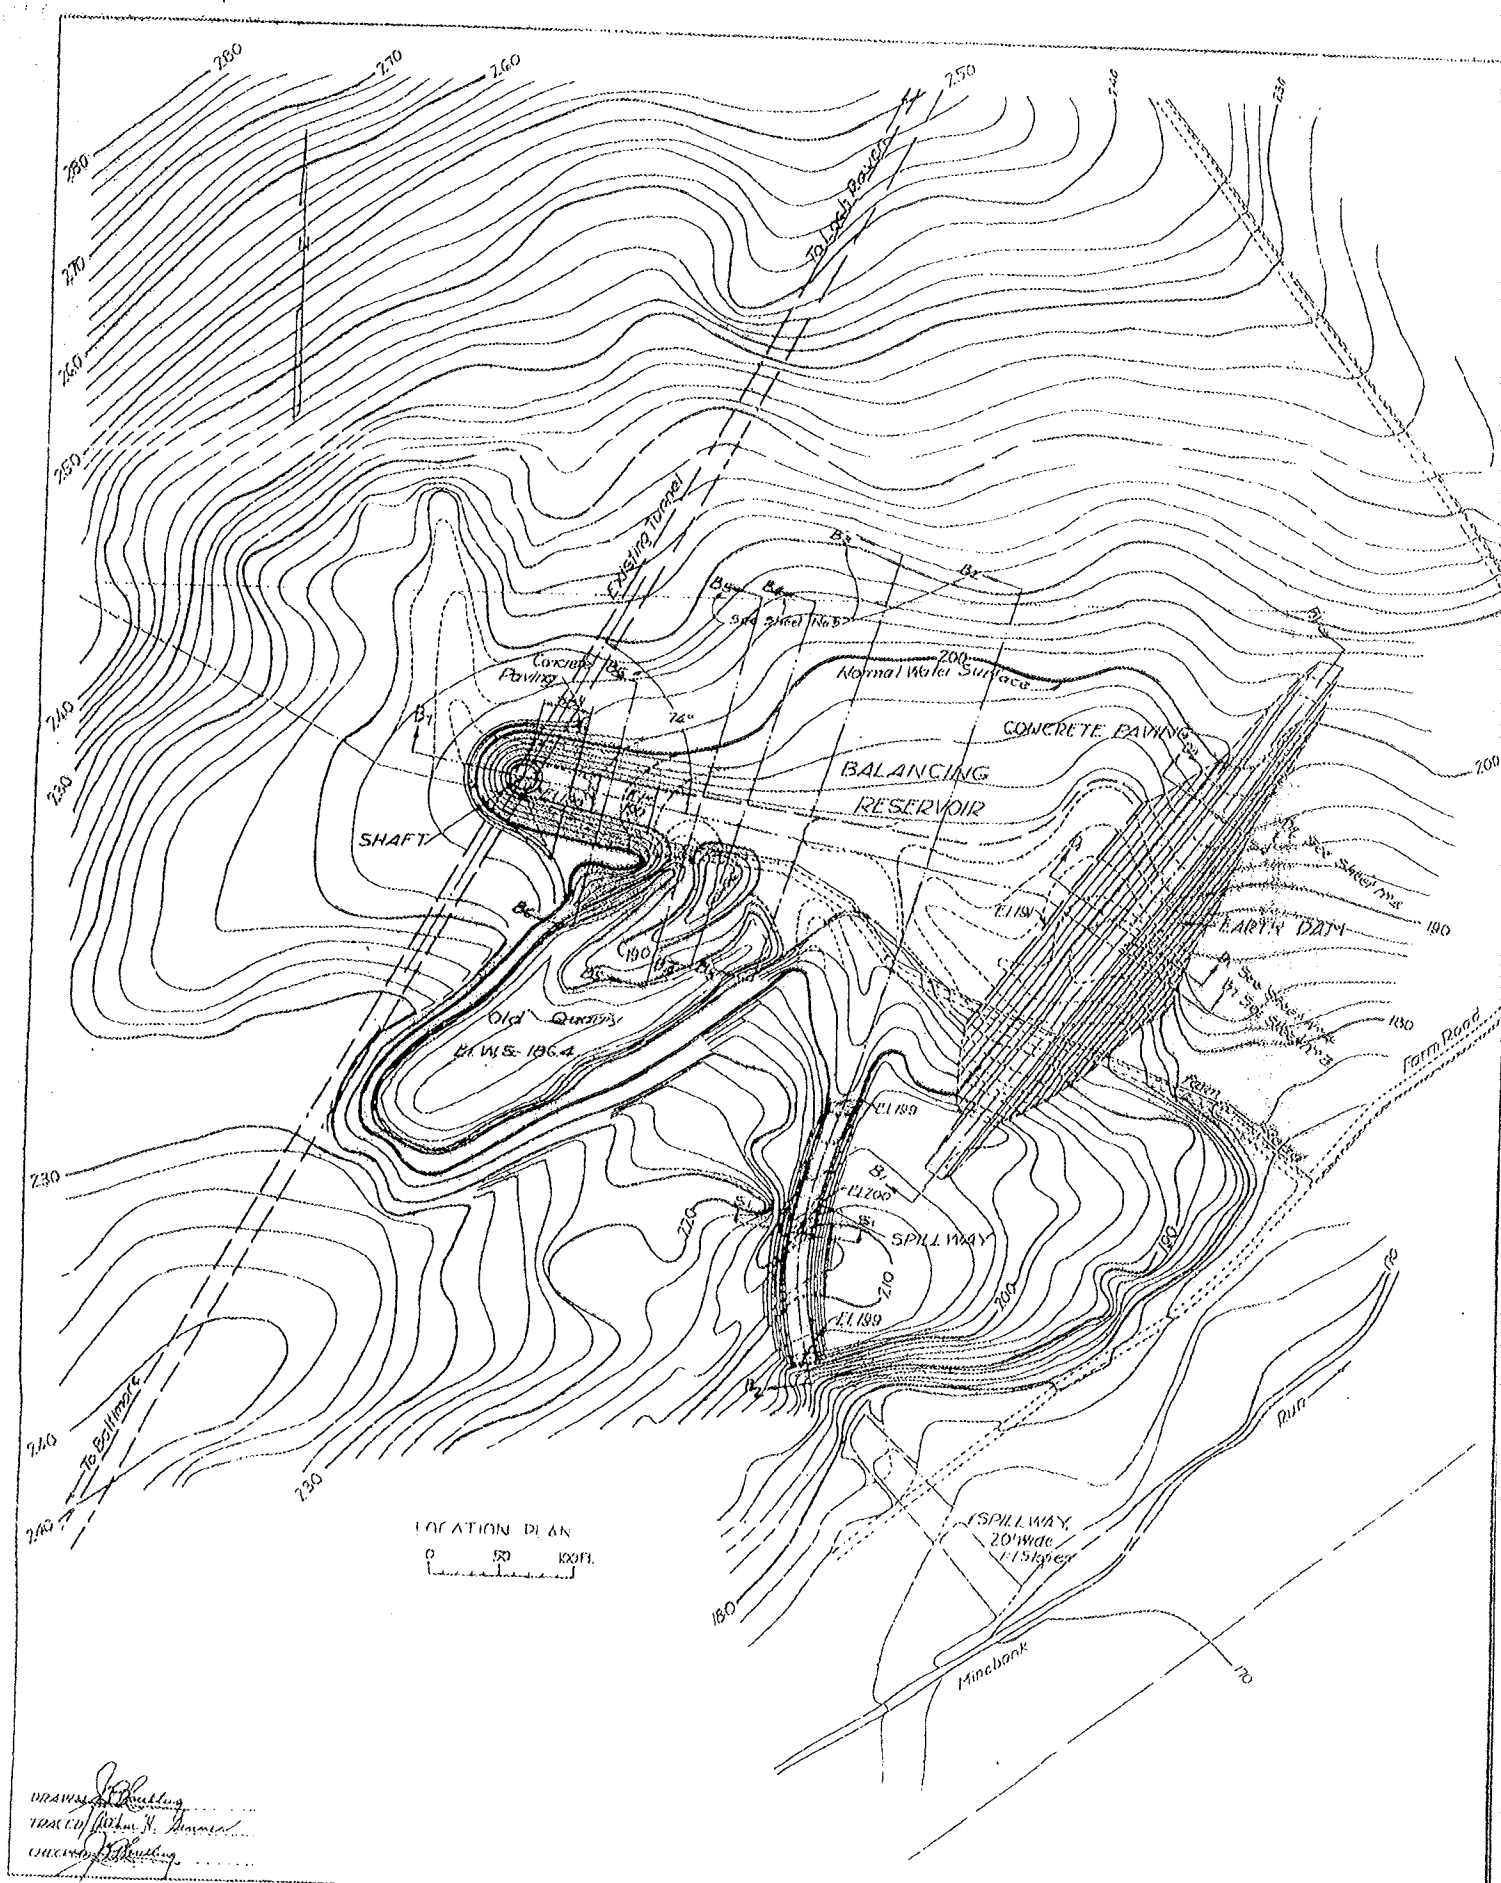
To Loch Raven
Existing Tunnel
Normal Water Surface
CONCRETE PAVING
BALANCING
RESERVOIR
SHAFT
Old Quarry
EL W.S. 186.4
EARTH DAM
SPILL WAY
EL 199
EL 200
Farm Road
To Baltimore
Run
SPILLWAY
20' Wide
1:1 Slopes
Minebank
LOCATION PLAN
0 50 100 Ft.